AFE No.	DATE	DESCRIPTION
57312	9-30-64	Rel. 59' of trk. 51, 8 no. 4 x Wall house.

NO.	GRANTOR	GRANTEE	INSTRUMENT	DATE	RECORD	SURF. NO.	REMARKS
1			None				See Note 1
2	John S.Allen	N.C.& St.L.Ry.	Deed	Feb.22,1907	DB 48-56-Rch.12, 1907	1105	
3	John S.Allen	N.C.& St.L.Ry.	Deed	Feb.25,1913	DB 55-359-Rch.12,1913	1083	
4	Citizens	N.& C.R.R.Co.	Donation	Aug.29,1851	Minute Book A-of N.& C.R.R.Co.		
5	Elizabeth Thurman	N.& C.R.R.Co.	Deed	June 26,1850	DB 5-50-Rch.15,1851	1352	
6			None				See Note 1

NOTE 1- Charter width claimed under decisions of Tennessee Courts.

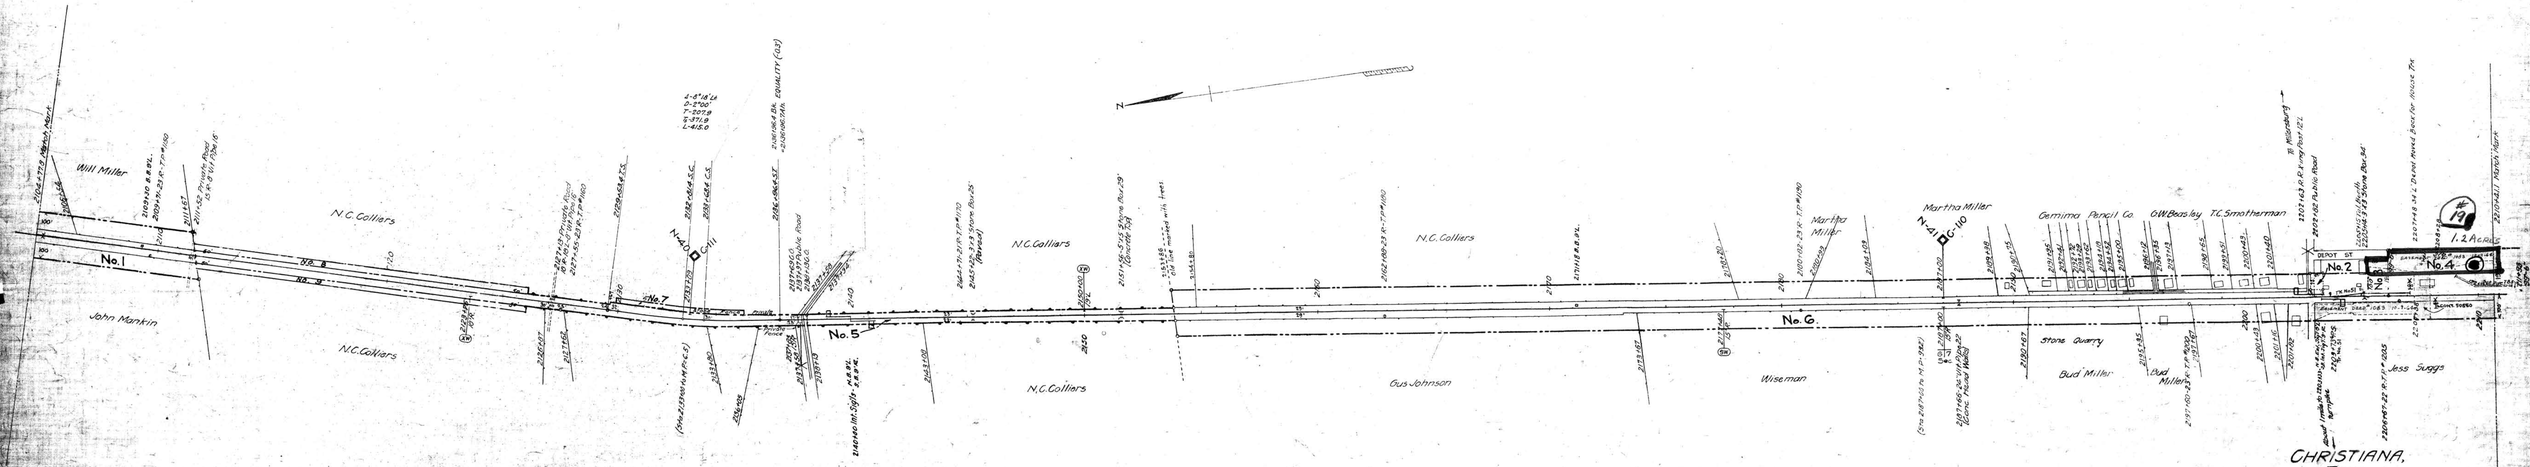

CONT.	DATE	EXPLANATION
50550	9-30-64	State of Tennessee Hwy. Dept. - Crossing Signals at Grade Crossing in Christiana
50550	10-10-64	- Easement for Highway Crossing 2807+81.8

On this sheet all of the fences along the track are property of the N.C.& St.L. Ry. except the south fence on left from station 2229+80 to station 2237+40, and the fence on right between stations 2186+28 and 2187+38.

302-A-22

RUTHERFORD CO. TENN.

075-015

RIGHT-OF-WAY AND TRACK MAP

NASHVILLE, CHATTANOOGA AND ST. LOUIS RY.

CHATTANOOGA DIVISION

STATION 2104+77.8 TO STATION 2210+41.4

SCALE, 1 IN. 200 FT. JUNE 30, 1916

Sheet No. 25 of 75 sheets of Chattanooga Division from survey station 2104+77.8 to survey station 2210+41.4

OFFICE OF CHIEF ENGINEER NASHVILLE, TENN.

Division Engineer

M.P. 394.1 to 414.4

L.N.D. V. 2 80